Levels are based on OS Datum

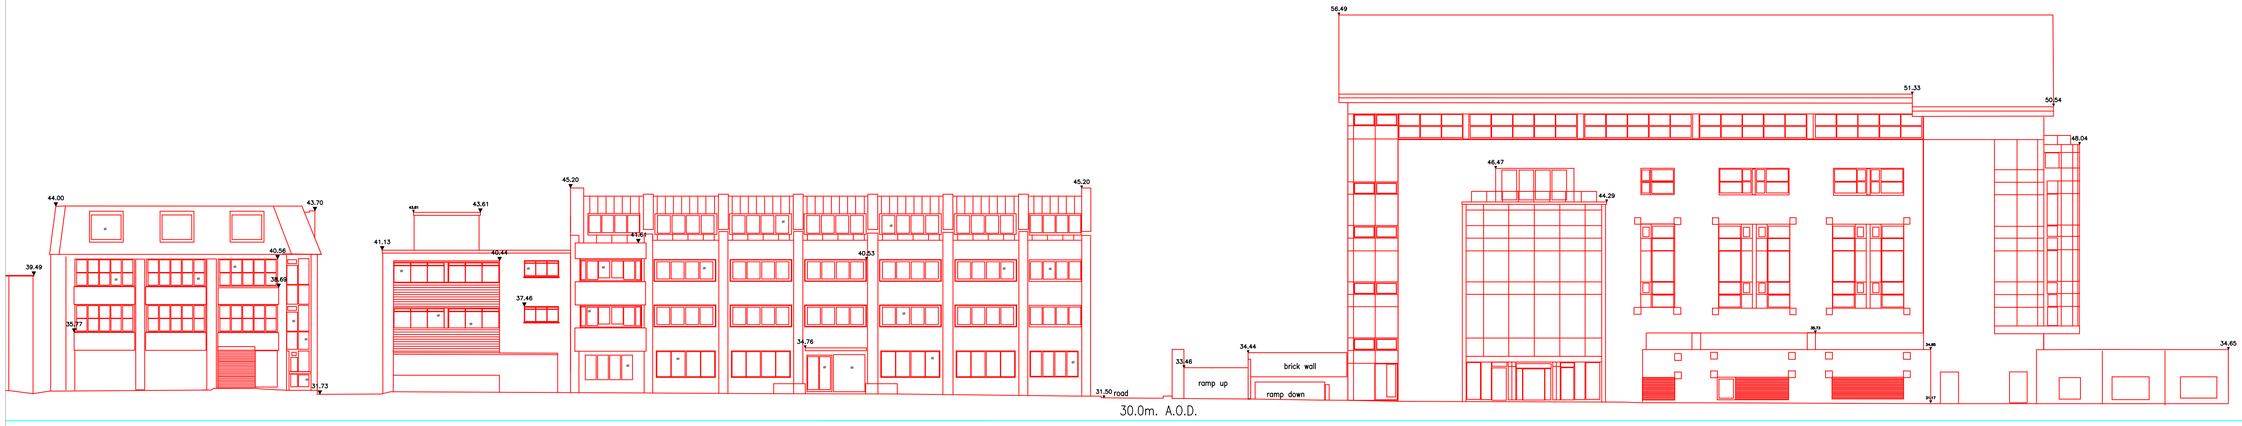


30.0m. A.O.D.

RAILWAY ROAD

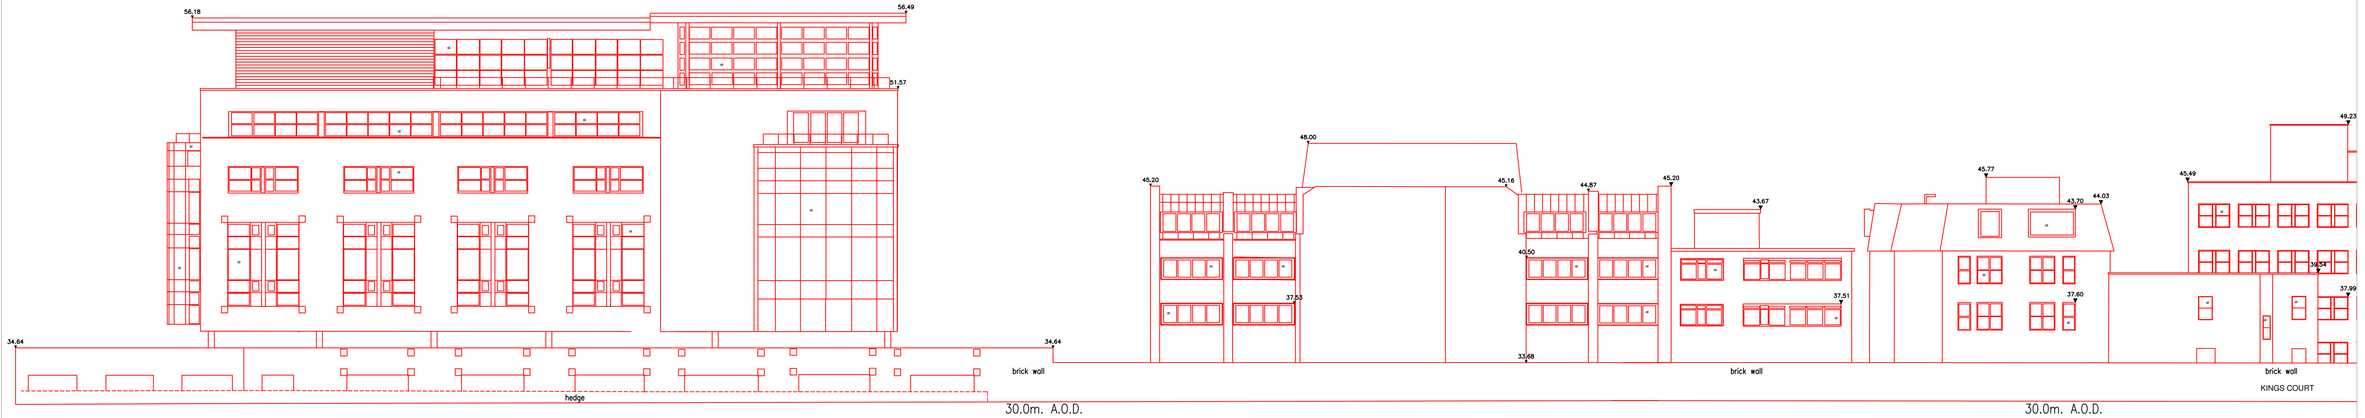


30.0m. A.O.D.

PORT ROAD (SOUTH)

30.0m. A.O.D.

PORT ROAD (SOUTH)

| Revision | Suff | App | Date |
|---|---|---|---|


AT LAND SURVEYS
PRECISION AND RELIABILITY

**AT LAND SURVEYS**
86,Hightown Gardens,
Ringwood,Hampshire
BH24 3EJ

**Office** +44 (0) 1425 479480
**Mob** +44 (0) 7901 686777
**Email** alan@atlandsurveys.com
**Web** www.atlandsurveys.com


Project

Drawing Title

STREETSCENE

| Drawn | Date | Checked | Date |
|---|---|---|---|
| AT | NOV'2014 | AT | NOV'2014 |

Scale
1:200 (AT A1 SIZE)

Drawing Number
094.0149–S100

Rev
A